Maxi KITCHEN 103

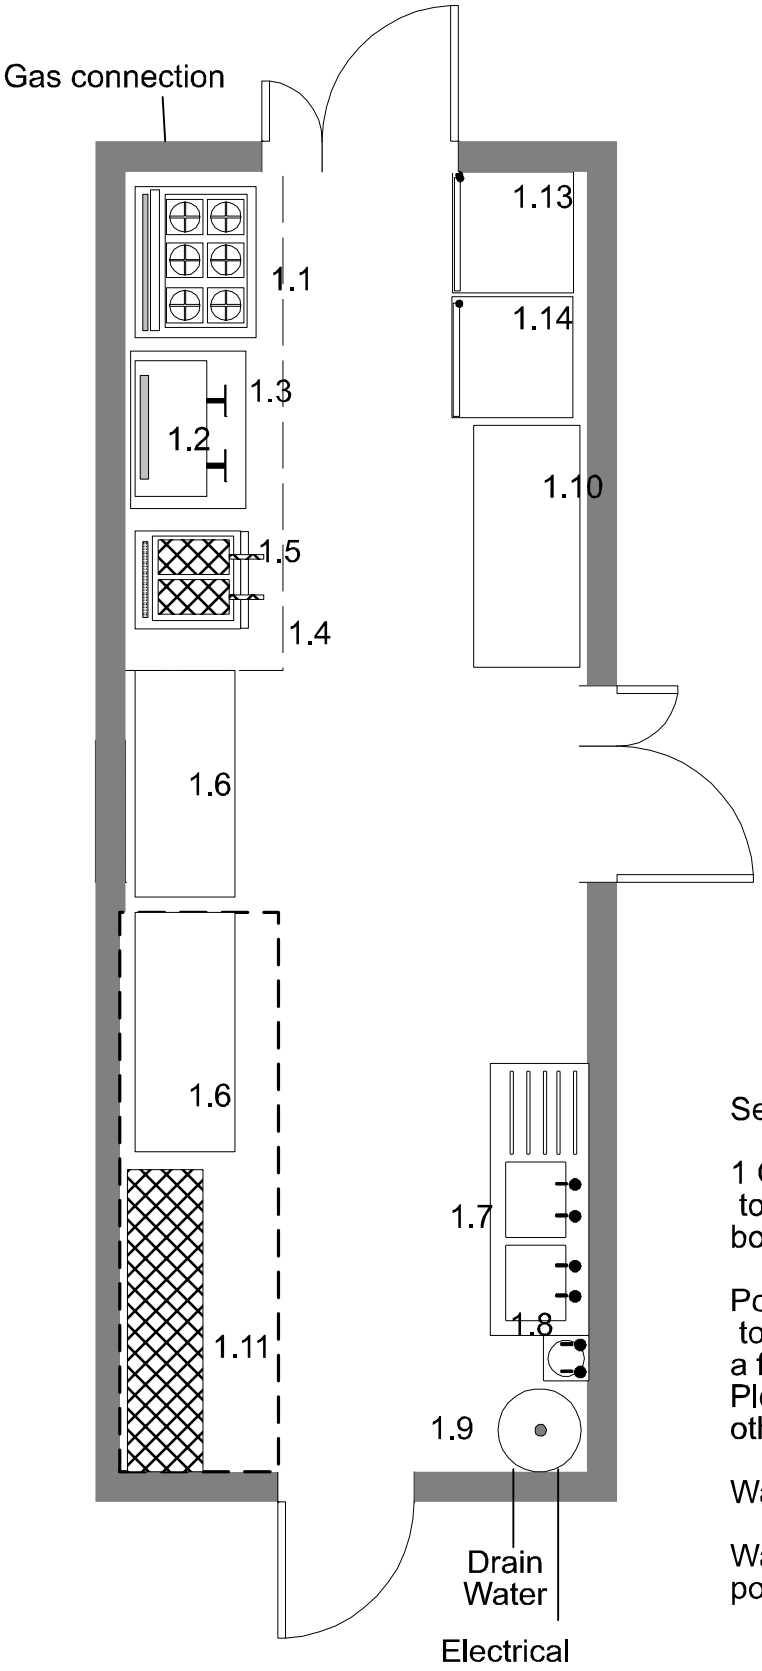

LAYOUT AND DIMENSIONS

Standard Catering Equipment Specifications

Schedule

1.1 6 Burner range
1.2 Grill
1.3 Table
1.4 Canopy
1.5 Fryer
1.6 Table
1.7 Sink
1.8 Wash Hand
1.9 Sink Water Heater
1.10 Table
1.11 Rack
1.12 Table
1.13 Fridge
1.14 Freezer

DIMENSIONS	
A. LENGTH	8.534M
B WIDTH	3.010M
C. WIDTH INC	3.30M
D HEIGHT	2.755M

On-Site KITCHEN RENTALS LTD

Service Details

1 Gas 28 mm Propane Gas connection supplied to a automatic changeover valve requiring 2x 47 kg bottles.

Power 63 amp single phase high level connection to a male commando socket, incorporating a fuse box and RCCB for additional safety. Please advise prior to delivery if you will use any other electrical equipment in this kitchen.

Water 20 mm Blue poly pipe connection 2/4 bar.

Waste 40 mm push fit plastic spigot connection point 1 1/2 inch.

The Maxi Kitchen is a high output unit with the capability of producing 1,000 meals a day, it also has non slip flooring throughout with a high output hot water system. Ask about optional extra equipment to upgrade the output of the MK3010.